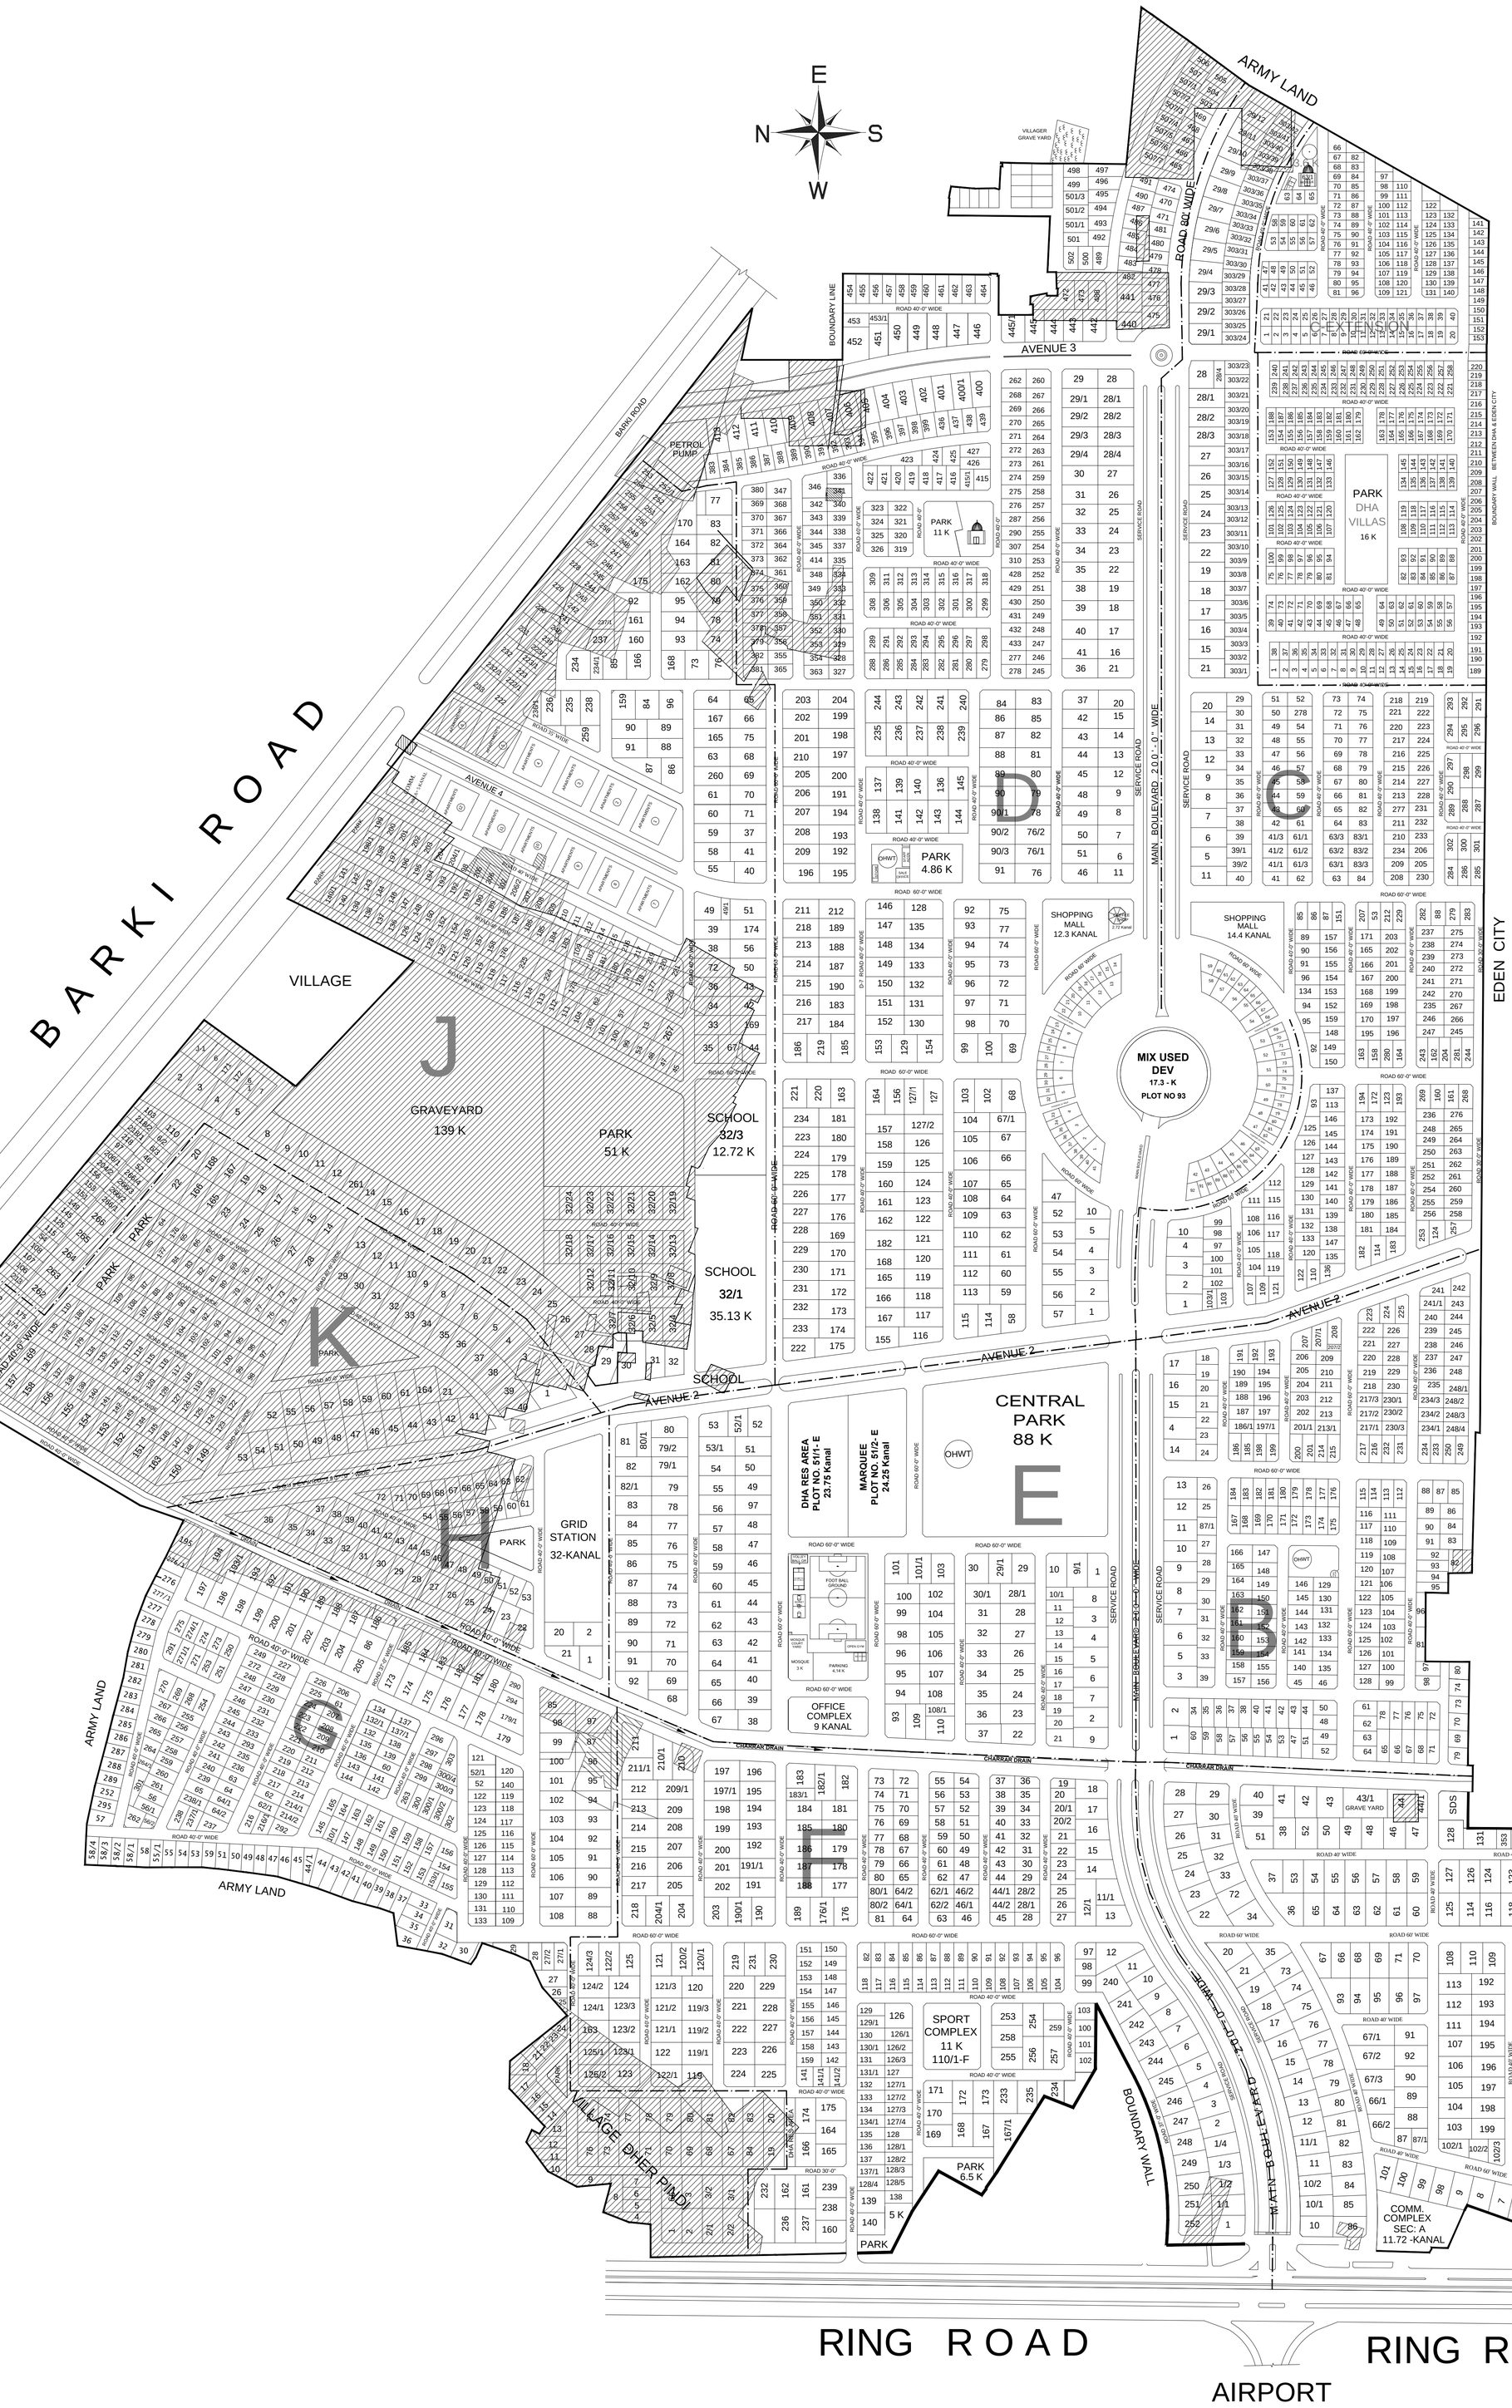EX PARK VIEW PHASE VIII